HATCH LEGEND

HATCH	DESCRIPTION
	PROP CONCRETE WALK
	PROP CONCRETE PAVERS
	PROP HEAVY DUTY PAVEMENT
	PROP CONCRETE PAVEMENT

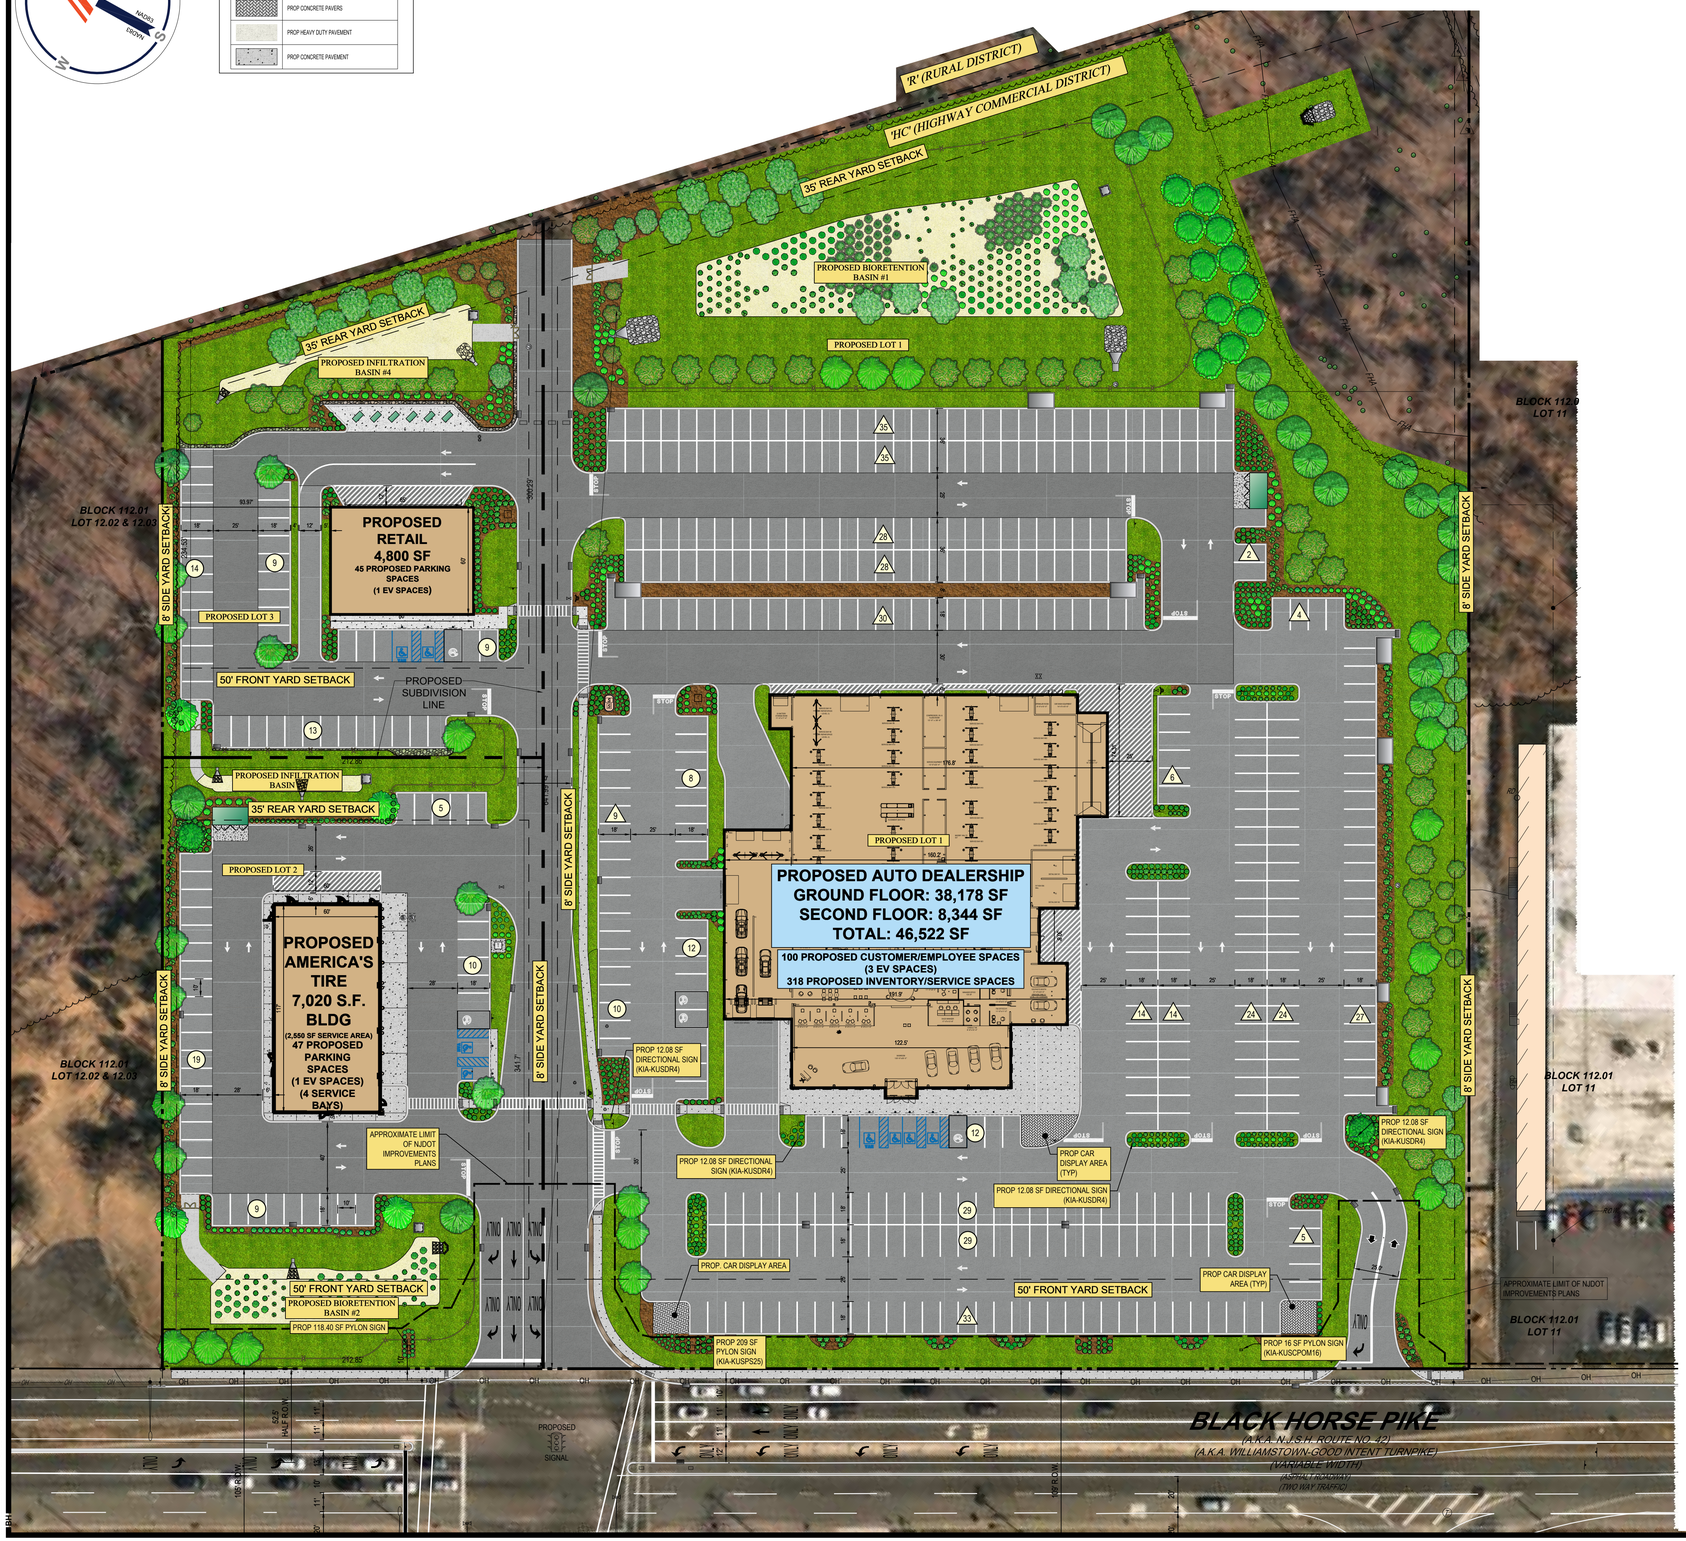

SCALE: 1" = 40'

BOHLER™

SITE CIVIL AND CONSULTING ENGINEERING
LAND SURVEYING
PROGRAM MANAGEMENT
LANDSCAPE ARCHITECTURE
SUSTAINABLE DESIGN
PERMITTING SERVICES
TRANSPORTATION SERVICES

THE INFORMATION, DESIGN AND CONTENT OF THIS DRAWING, PROPRIETARY AND EXCLUSIVE, MAY NOT BE COPIED OR USED FOR ANY PURPOSE WITHOUT PRIOR WRITTEN AUTHORIZATION FROM BOHLER. ONLY APPROVED, SIGNED AND SEALED PLANS SHALL BE UTILIZED FOR CONSTRUCTION PURPOSES
© BOHLER

REVISIONS

REV	DATE	COMMENT	DRAWN BY / CHECKED BY

811 Know what's below. Call before you dig.

NEW JERSEY
YOU MUST CALL 811 BEFORE ANY EXCAVATION WHETHER IT'S ON PRIVATE OR PUBLIC LAND.
1-800-272-1000
www.nj1-call.org

ISSUED FOR MUNICIPAL & AGENCY REVIEW & APPROVAL

THIS DRAWING IS INTENDED FOR MUNICIPAL AND/OR AGENCY REVIEW AND APPROVAL. IT IS NOT INTENDED AS A CONSTRUCTION DOCUMENT UNLESS INDICATED OTHERWISE.

PROJECT No.:	NJB240018.00-0A
DRAWN BY:	BH
CHECKED BY:	AT
DATE:	09/12/2024
CAD I.D.:	P-MCRP-SITE

PROJECT:

PRELIMINARY AND FINAL MAJOR SITE PLAN & SUBDIVISION

FOR

TURNERSVILLE EQUITIES, LLC

PROPOSED
MIXED USE RETAIL SITE

MAP:19.03
BLK: 112.01 | LOT:12,12.01,12.04
3900, 3940, 4020 N.J.S.H. ROUTE 42
WASHINGTON TOWNSHIP
GLOUCESTER COUNTY, NJ

BOHLER
74 W BROAD STREET, SUITE 500
BETHLEHEM, PA 18018
Phone: (610) 709-9971
Fax: (610) 709-9976
www.BohlerEngineering.com

J.A. BEAVAN

PROFESSIONAL ENGINEER
PENNSYLVANIA LICENSE No. PE082005
NEW YORK LICENSE No. 16 093204
NEW JERSEY LICENSE No. 24GE05339500

SHEET TITLE:

OVERALL SITE LAYOUT PLAN

SHEET NUMBER:

C-301

ORG. DATE - 09/12/2024

\\BOHLERENG.NET\SHARES\NJ-PROJECTS\2024\NJB240018.00\CAD\DRAWINGS\EXHIBITS\M-COLOR PRELIMINARY RENDERING\P-MCRP-SITE-NJB240018.00-0A-----LAYOUT: C-301 OSITE